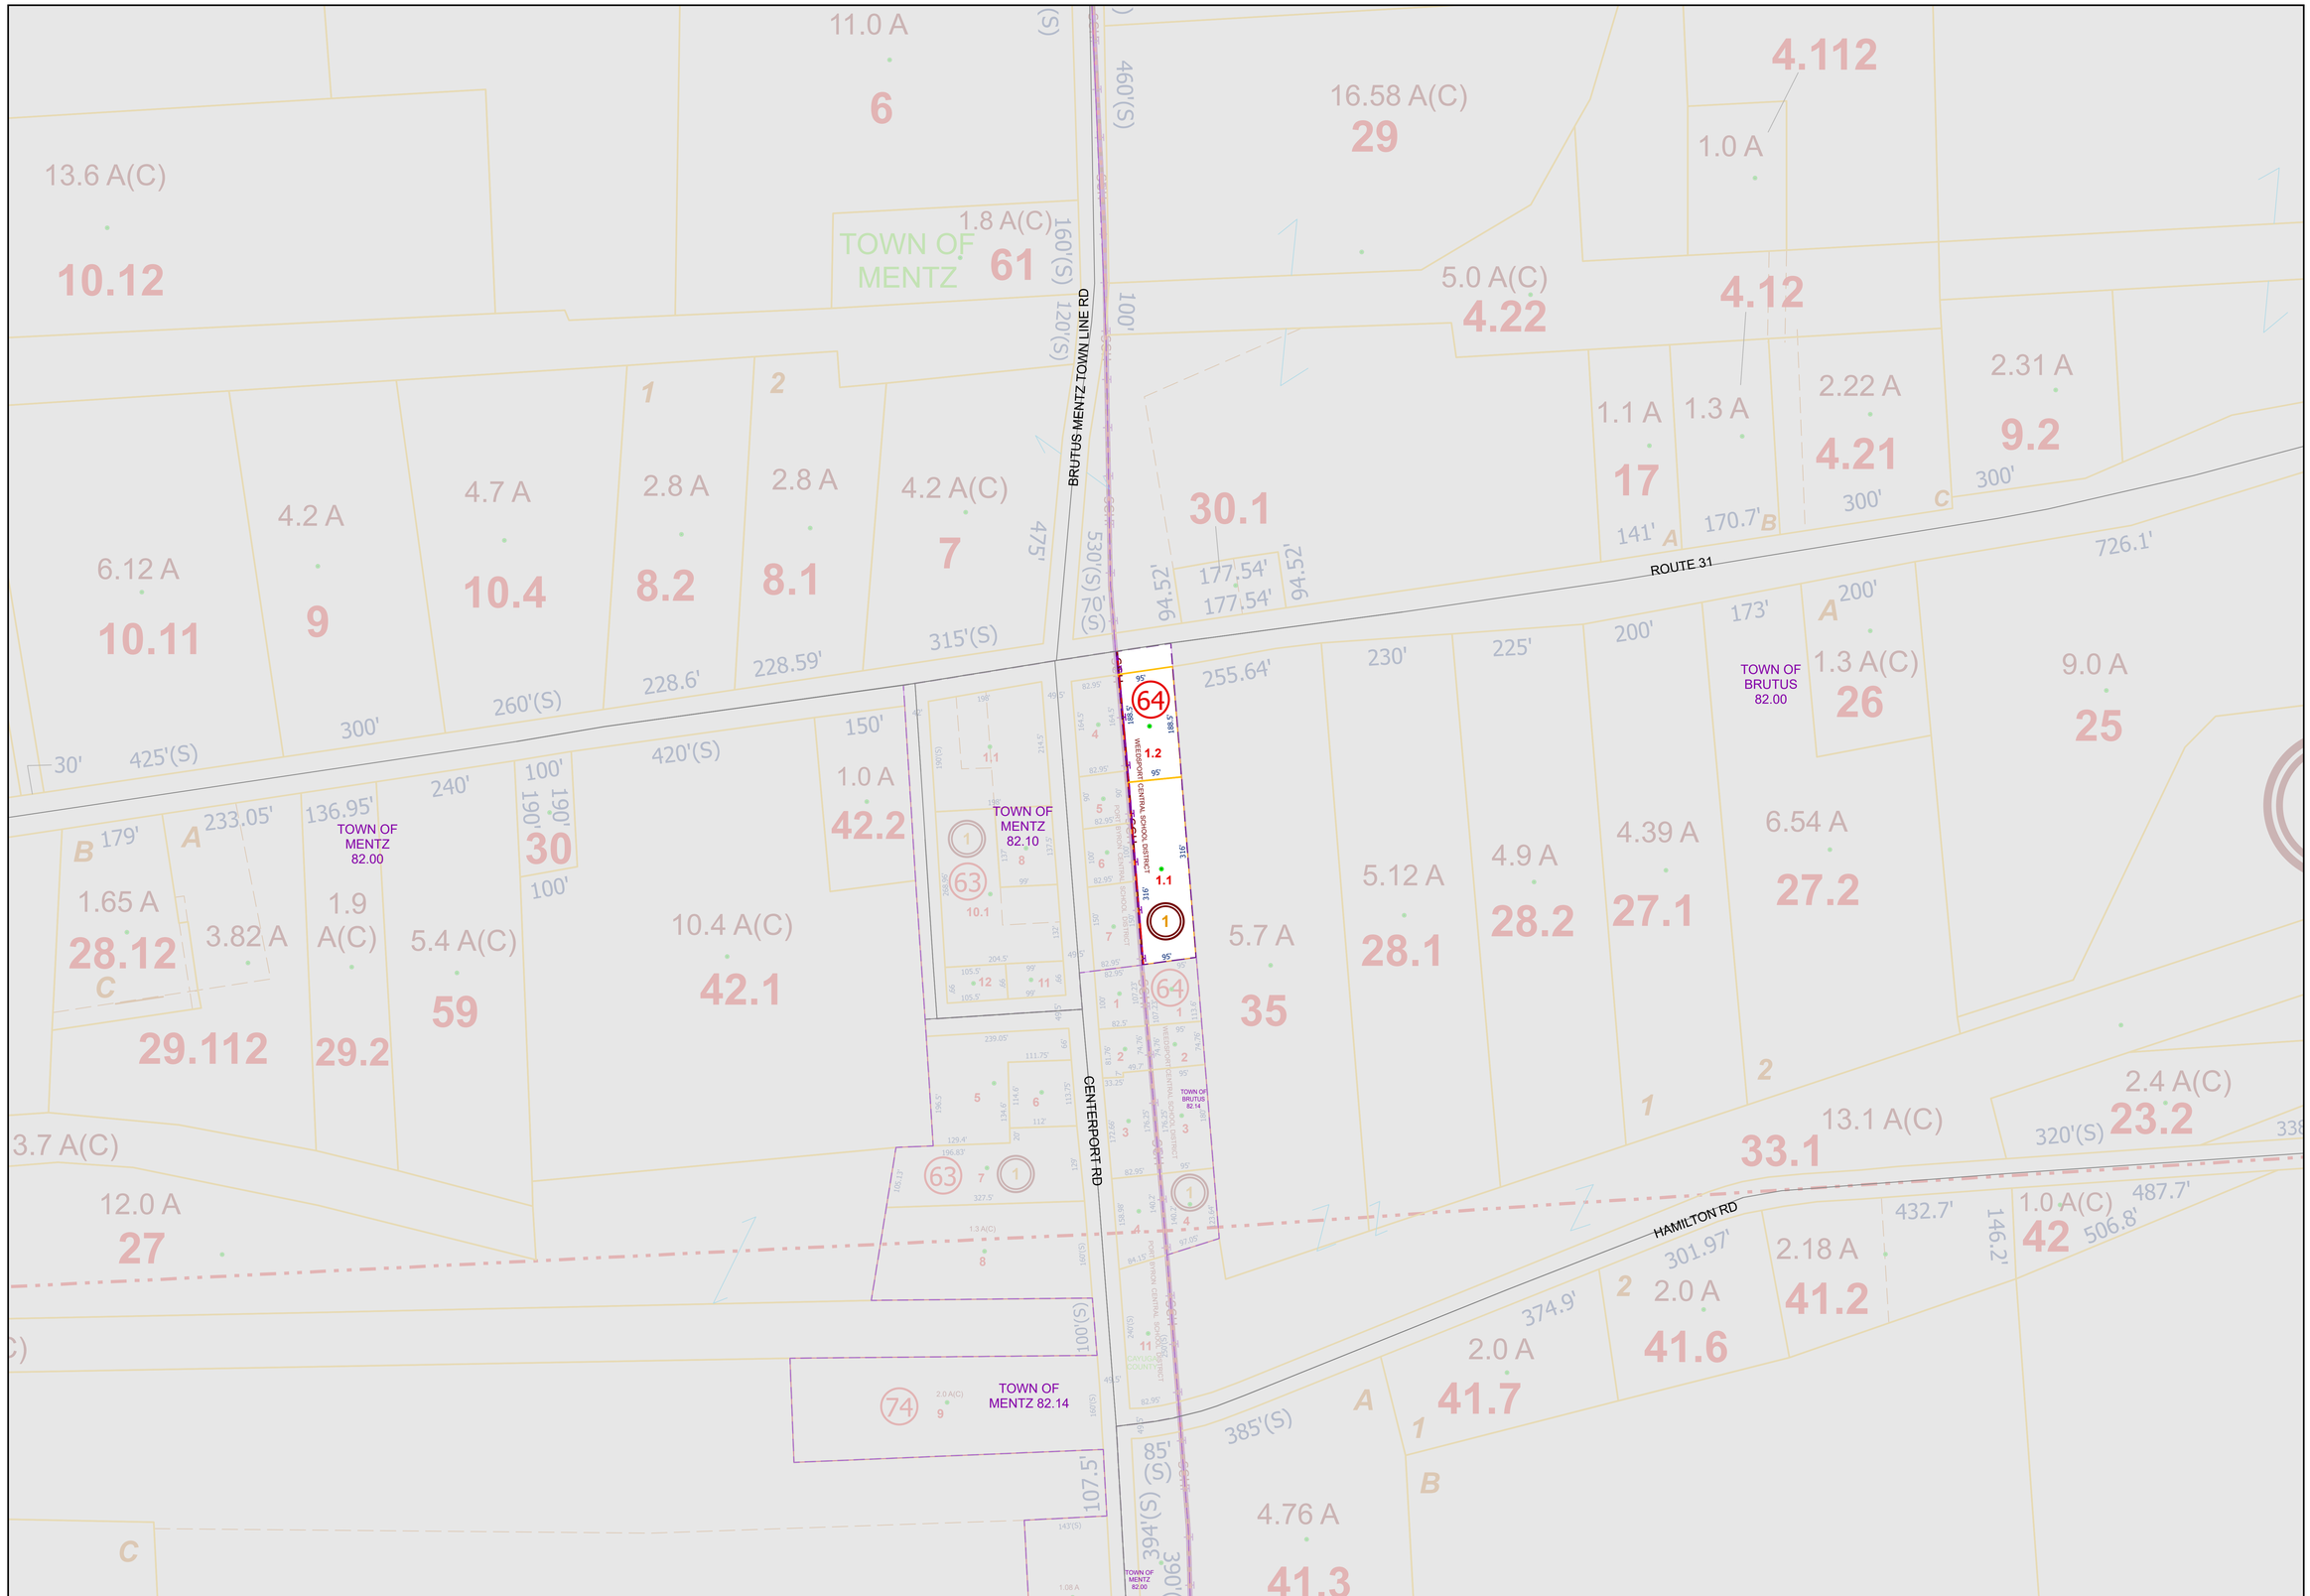

SEAL OF CAYUGA COUNTY NEW YORK

CAYUGA COUNTY, NEW YORK
OFFICE OF REAL PROPERTY SERVICES
JENNIFER INDELICATO, DIRECTOR
TAX MAPS AND GIS MAPS DO NOT ESTABLISH TITLE OR BOUNDARY LINES

ORIGINAL NYS CERTIFICATION MAY, 1974
ORIGINALLY PREPARED BY L. ROBERT KIMBALL CONSULTING ENGINEERS - EBENSBURG, PENNSYLVANIA
DIGITAL CONVERSION TO CAD 2002 BY THE SANBORN MAP COMPANY, INC. - PELHAM, NEW YORK
DIGITAL CONVERSION TO SHAPEFILES 2013 BY CAYUGA COUNTY REAL PROPERTY SERVICES - AUBURN, NEW YORK
COPYRIGHT 2000 (See Revision Table) BY THE COUNTY OF CAYUGA IN NEW YORK STATE - ALL RIGHTS RESERVED

REVISION TABLE

DATE	EDITOR	CHANGES OR ADDITIONS	DATE	EDITOR	CHANGES OR ADDITIONS
3/1/2010					
3/1/2014	GS				

SPECIAL DISTRICTS

WEEDSPORT CENTRAL SCHOOL DISTRICT

LEGEND

TAX PARCEL LINE
LOT DIVISION LINE
VILLAGE LINE
CITY LINE
TOWN LINE
COUNTY LINE
BLOCK LINE
SCHOOL DISTRICT LINE
GREAT LOT LINE
ROAD CENTER LINE
RIGHT OF WAY LINE
RAIL ROAD
STREAM OR SHORE LINE
COMMON OWNERSHIP
DEED ACREAGE 17.5 A
CALCULATED ACREAGE 17.5 A(C)
DEED DIMENSION 173.2'
CALCULATED DIMENSION 225'(S)
TAX MAP PARCEL NUMBER 24.1
TAX MAP BLOCK NUMBER 3
FILED PLAN LOT NUMBER 78
GREAT LOT NUMBER 56
COORDINATE LOCATOR

N W E S

TAX MAP
TOWN OF BRUTUS
CAYUGA COUNTY, NEW YORK
0 50 100 150 200 Feet
Scale : 1" = 100'

82.10

- Map Datum - NAD 1983
New York Central US feet

PRINTED ON 4/22/2026