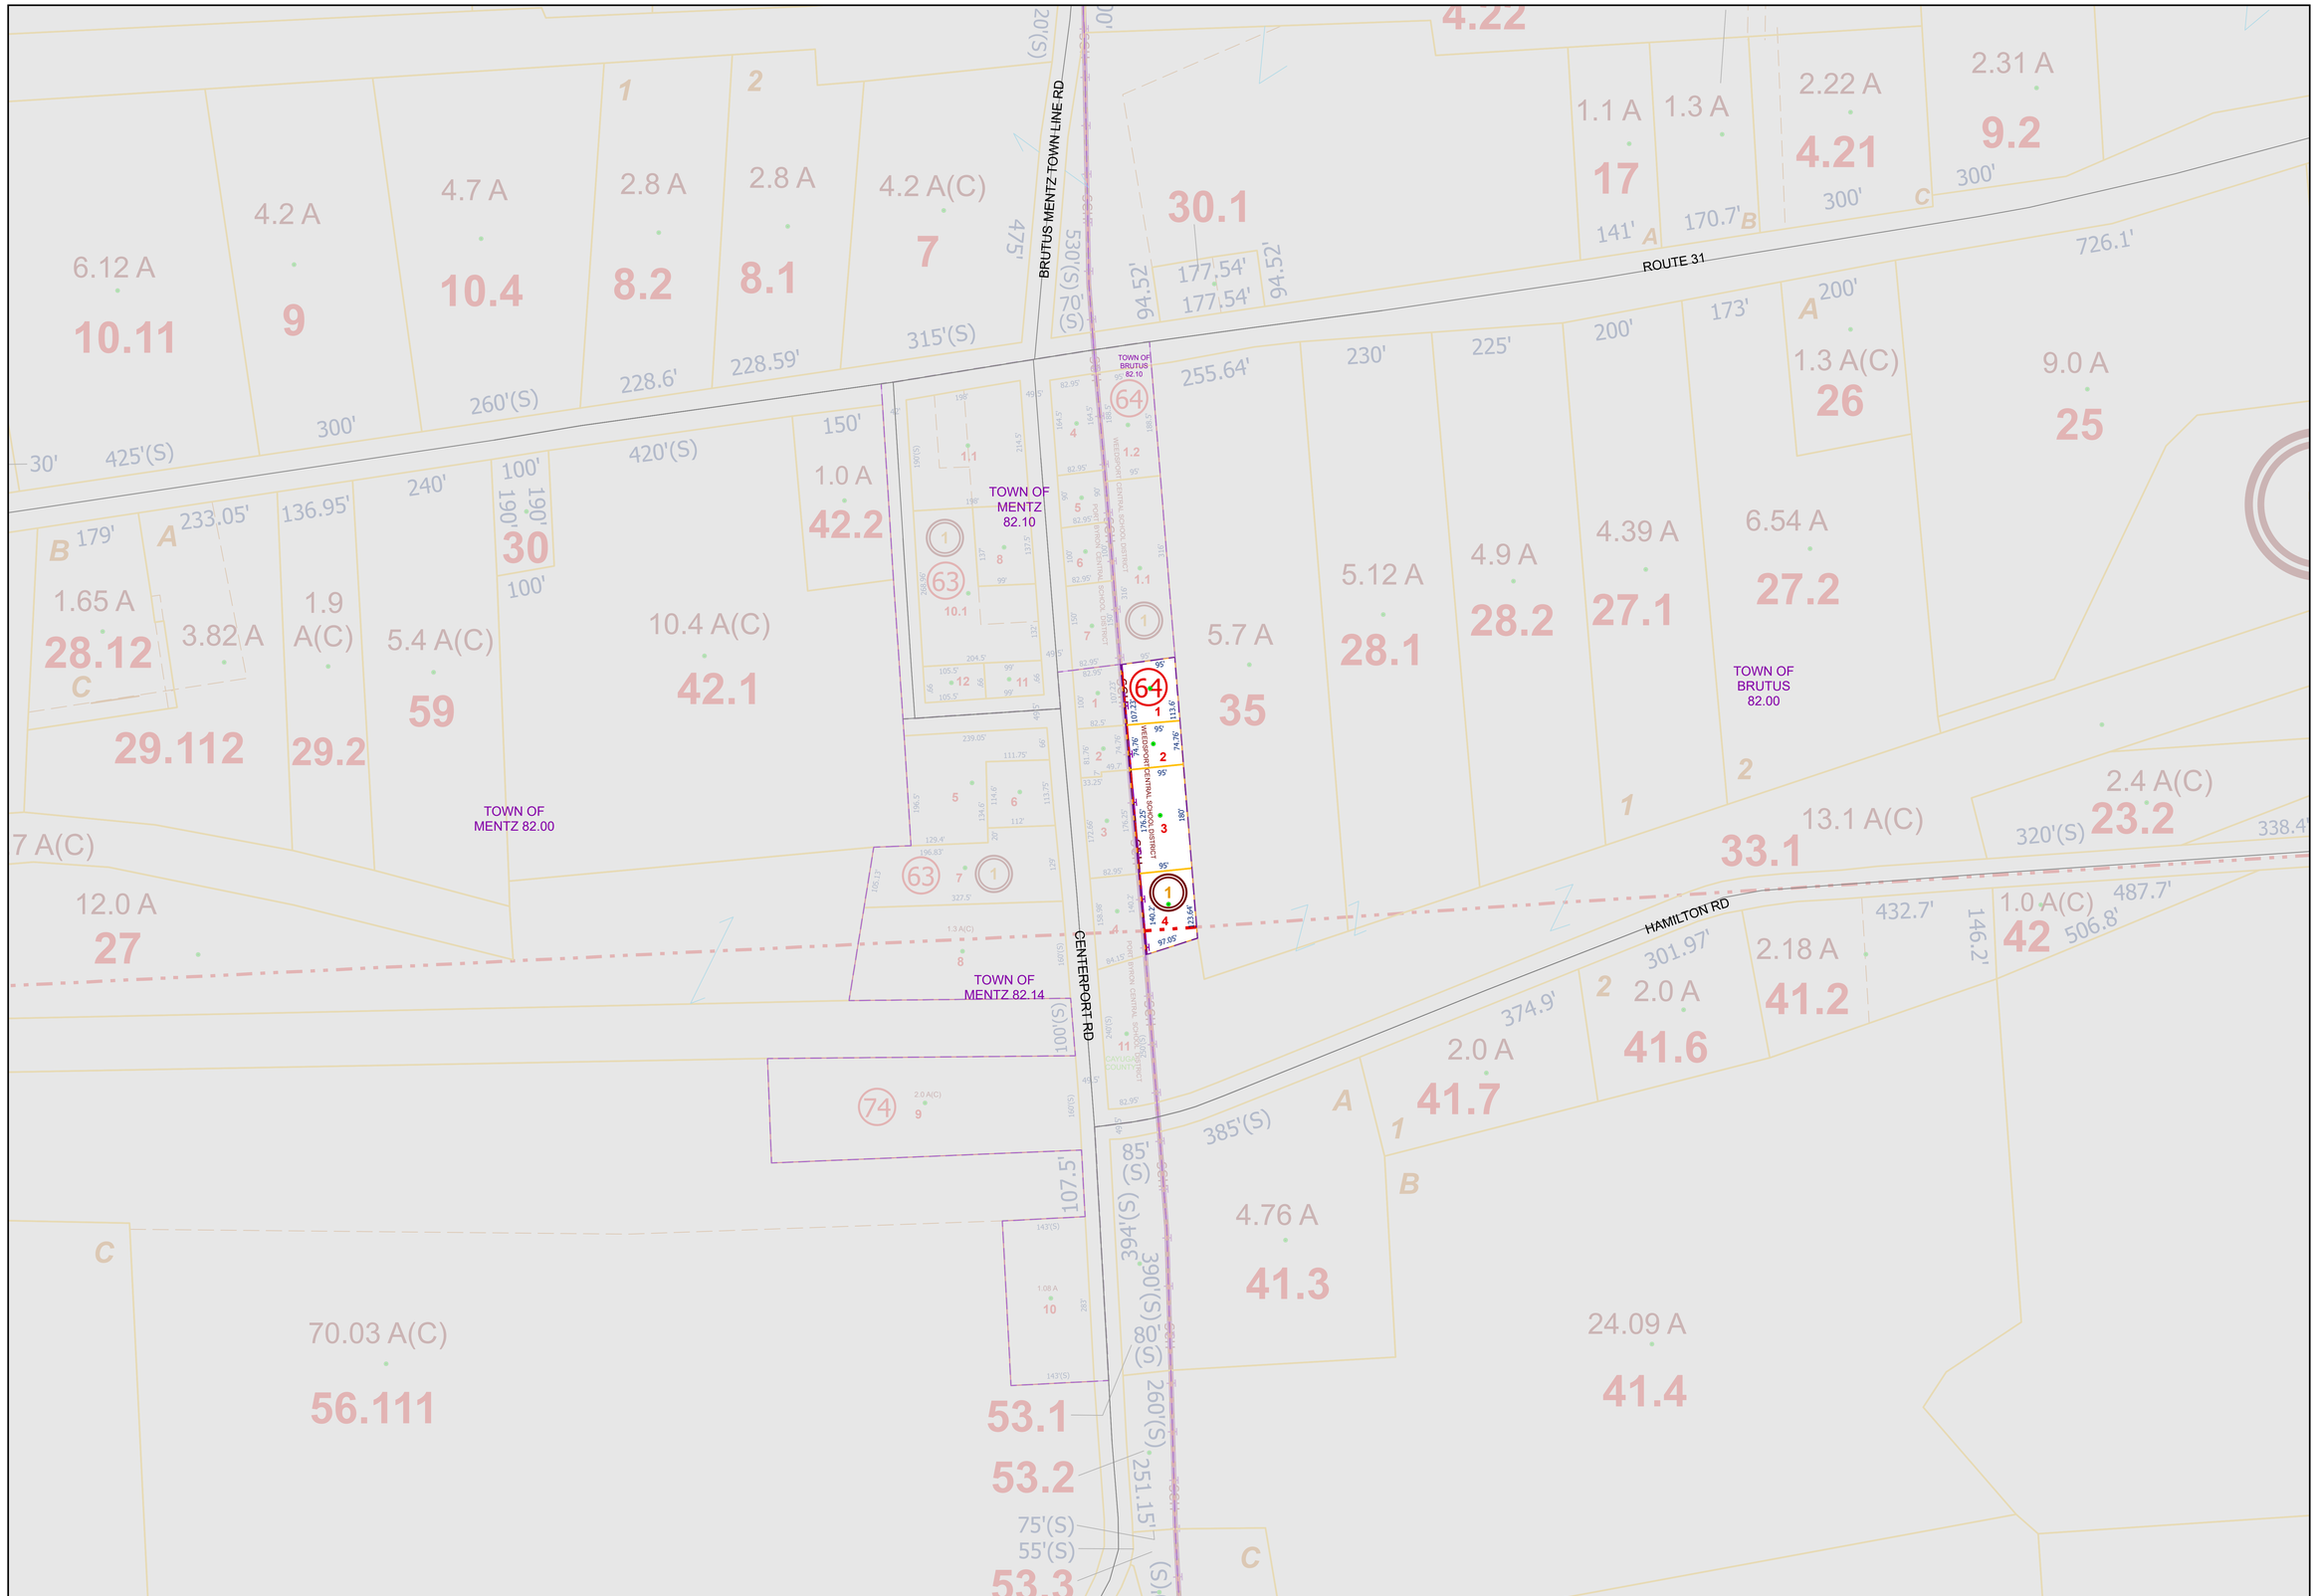

CAYUGA COUNTY, NEW YORK
OFFICE OF REAL PROPERTY SERVICES
JENNIFER INDELICATO, DIRECTOR
TAX MAPS AND GIS MAPS DO NOT ESTABLISH TITLE OR BOUNDARY LINES

ORIGINAL NYS CERTIFICATION MAY, 1974
ORIGINALLY PREPARED BY L. ROBERT KIMBALL CONSULTING ENGINEERS - EBENSBURG, PENNSYLVANIA
DIGITAL CONVERSION TO CAD 2002 BY THE SANBORN MAP COMPANY, INC. - PELHAM, NEW YORK
DIGITAL CONVERSION TO SHAPEFILES 2013 BY CAYUGA COUNTY REAL PROPERTY SERVICES - AUBURN, NEW YORK
COPYRIGHT 2000 (See Revision Table) BY THE COUNTY OF CAYUGA IN NEW YORK STATE - ALL RIGHTS RESERVED

REVISION TABLE

DATE	EDITOR	CHANGES OR ADDITIONS	DATE	EDITOR	CHANGES OR ADDITIONS
3/1/2010					
3/1/2014	GS				

SPECIAL DISTRICTS

WEEDSPORT CENTRAL SCHOOL DISTRICT

LEGEND

TAX PARCEL LINE	BLOCK LINE	STREAM OR SHORE LINE	TAX MAP PARCEL NUMBER	24.1
LOT DIVISION LINE	SCHOOL DISTRICT LINE	COMMON OWNERSHIP	TAX MAP BLOCK NUMBER	1
VILLAGE LINE	GREAT LOT LINE	DEED ACREAGE 17.5 A	FILED PLAN LOT NUMBER	78
CITY LINE	ROAD CENTER LINE	CALCULATED ACREAGE 17.5 A(C)	GREAT LOT NUMBER	56
TOWN LINE	RIGHT OF WAY LINE	DEED DIMENSION 173.2'	COORDINATE LOCATOR	
COUNTY LINE	RAIL ROAD	CALCULATED DIMENSION 225'(S)		

N W E S

TAX MAP
TOWN OF BRUTUS
CAYUGA COUNTY, NEW YORK
0 50 100 150 200 Feet
Scale : 1" = 100'

82.14

- Map Datum - NAD 1983
New York Central US feet

PRINTED ON 4/22/2026